


[illegible]

Architectural elevation drawing of the facade of 'LA REMISE' and 'LA PENDULE' buildings. The drawing shows various windows, doors, and a central clock tower. Annotations include dimensions, material changes (e.g., 'REPLACEMENT Toiture existante par une toiture métallique'), and accessibility requirements (e.g., 'BAIES ACCESSIBLES -90x130cm-'). A ground level line is marked with a dashed line and a red arrow pointing to a level of $\pm 0.00 = \text{NGF } 65.54$. The drawing is divided into sections labeled 'LA REMISE', 'ATELIERS/BUREAUX', 'LA PENDULE', and 'PASSAGE'.

PENDULE

ELEVATIONS

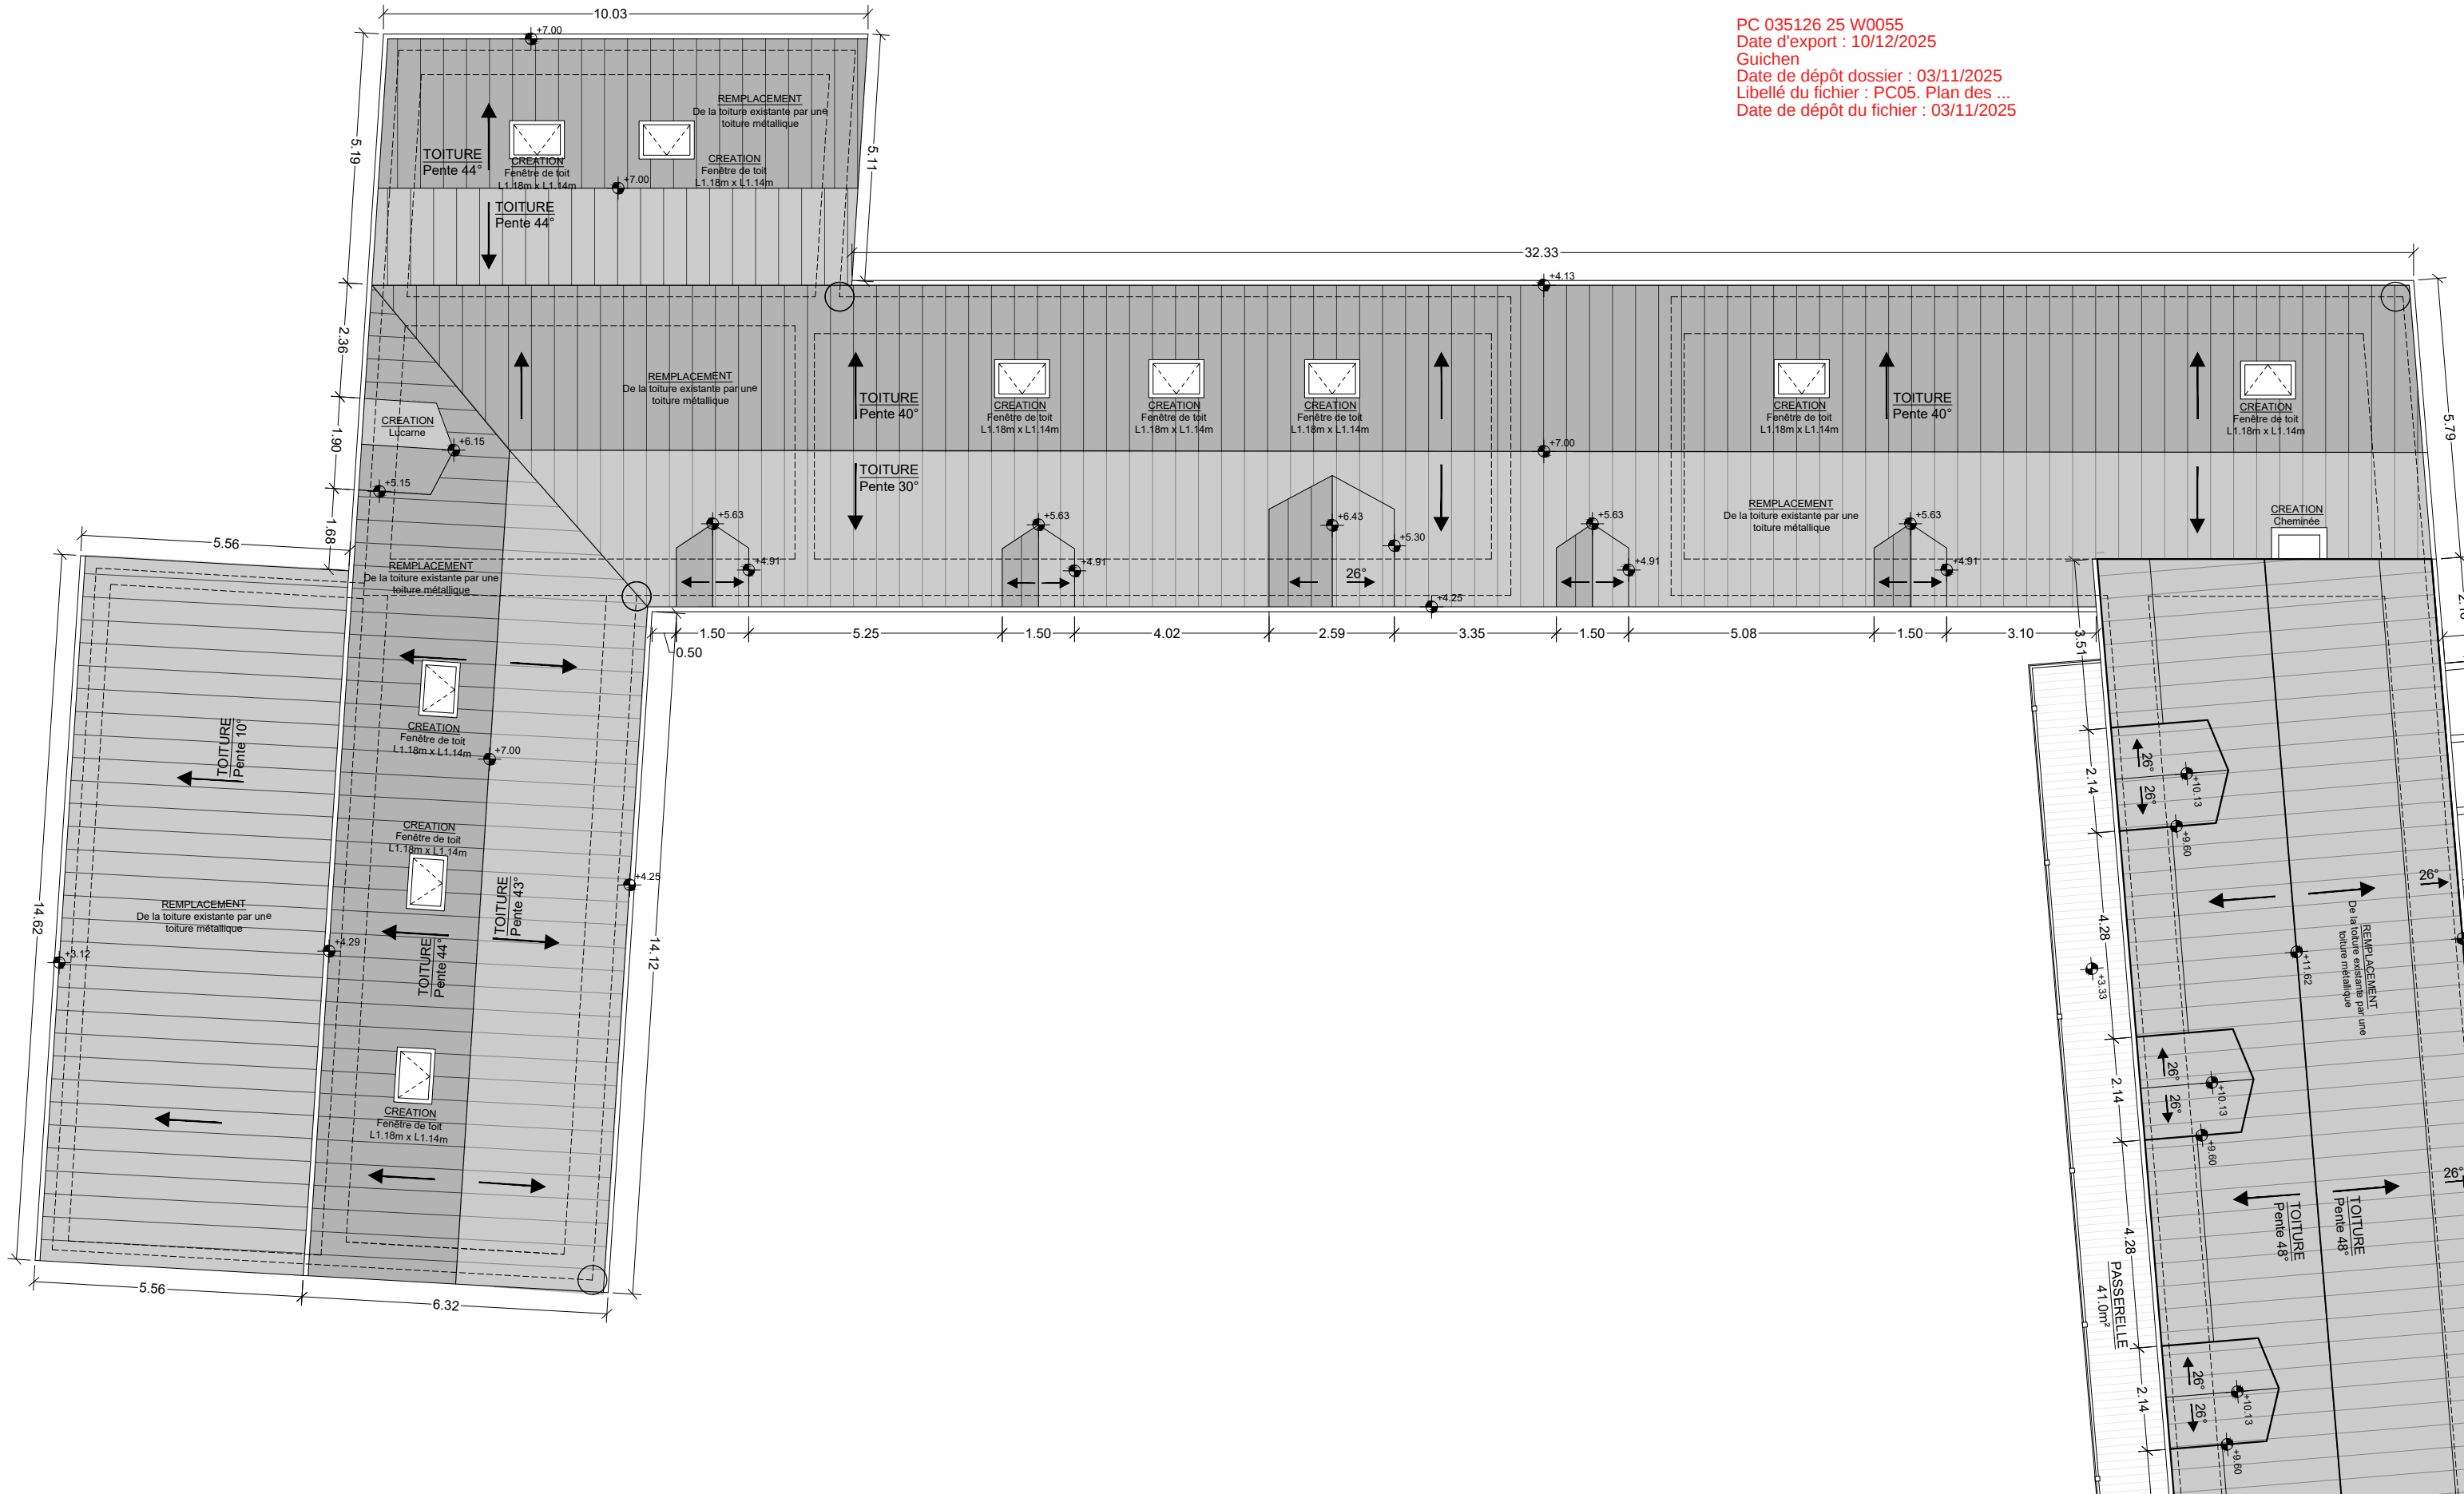

PC 035126 25 W0055
Date d'export : 10/12/2025
Guichen
Date de dépôt dossier : 03/11/2025
Libellé du fichier : PC05. Plan des ...
Date de dépôt du fichier : 03/11/2025



MAITRE D'OUVRAGE
DOMAINE DE LA MASSAYE
91, Rue de l'Université 75007 Paris

ARCHITECTE
BUCHBERGER ARCHITECTURE
26, Rue Mélingue 75019 Paris

PROJET
DOMAINE DE LA MASSAYE
Domaine de la Massaye 35580 Guichen

DATE 21.10.2025	ECHELLE 1/125	N° PIECE PC39 n°
PROJET	PC5	N° PIECE PC40 n°5

PENDULE et REMISE
PLAN DE TOITURES

12.02

8.09

± 0.00
=NGF 65.54

Fenêtre
L1.50 x H0.80m
Allège 1.16m

Fenêtre
L1.50 x H0.80m
Allège 1.16m

Fenêtre
L1.50 x H0.80m
Allège 1.16m

Fenêtre
L1.50 x H0.80m
Allège 1.16m

Fenêtre
L0.60 x H1.10m
Allège 1.16m

LE PENDULE

ATELIER LOC

This architectural elevation drawing shows a building facade with several distinct features. From left to right, it includes:

- A gabled roof structure labeled "LA REMISE" with a height of 68.90.
- A series of openings: "Ouverture L1.65m x H2.15m", "Ouverture L2.52m x H3.14m", "Ouverture L1.90m x H2.15m", "Ouverture L1.00m x H2.15m", and "Ouverture L1.74m x H2.15m".
- A central clock tower with a height of 8.43.
- A "Passage L3.32 x H3.08m" with a height of 3.08 and a level marker of ± 0.00 = NGF 65.54.
- A "LOGE" (loggia) with a height of 3.70.
- Four windows labeled "Fenêtre L1.00m x H1.05m" with "Aège 0.20m".
- Additional openings: "Ouverture L1.30m x H2.10m" and "Ouverture L1.50m x H2.20m".

The drawing also shows a roofline with a height of 7.00 and various other dimensions and level markers.


 MAÎTRE D'OUVRAGE
DOMAINE DE LA MASSAYE
91, Rue de l'Université 75007 Paris

PROJET
DOMAINE DE LA MASSAYE
Domaine de la Massaye 35580 Guichen

PENDULE

ELEVATIONS

PC 035126 25 W0055
Date d'export : 10/12/2025
Guichen
Date de dépôt dossier : 03/11/2025
Libellé du fichier : PC05. Plan des ...
Date de dépôt du fichier : 03/11/2025

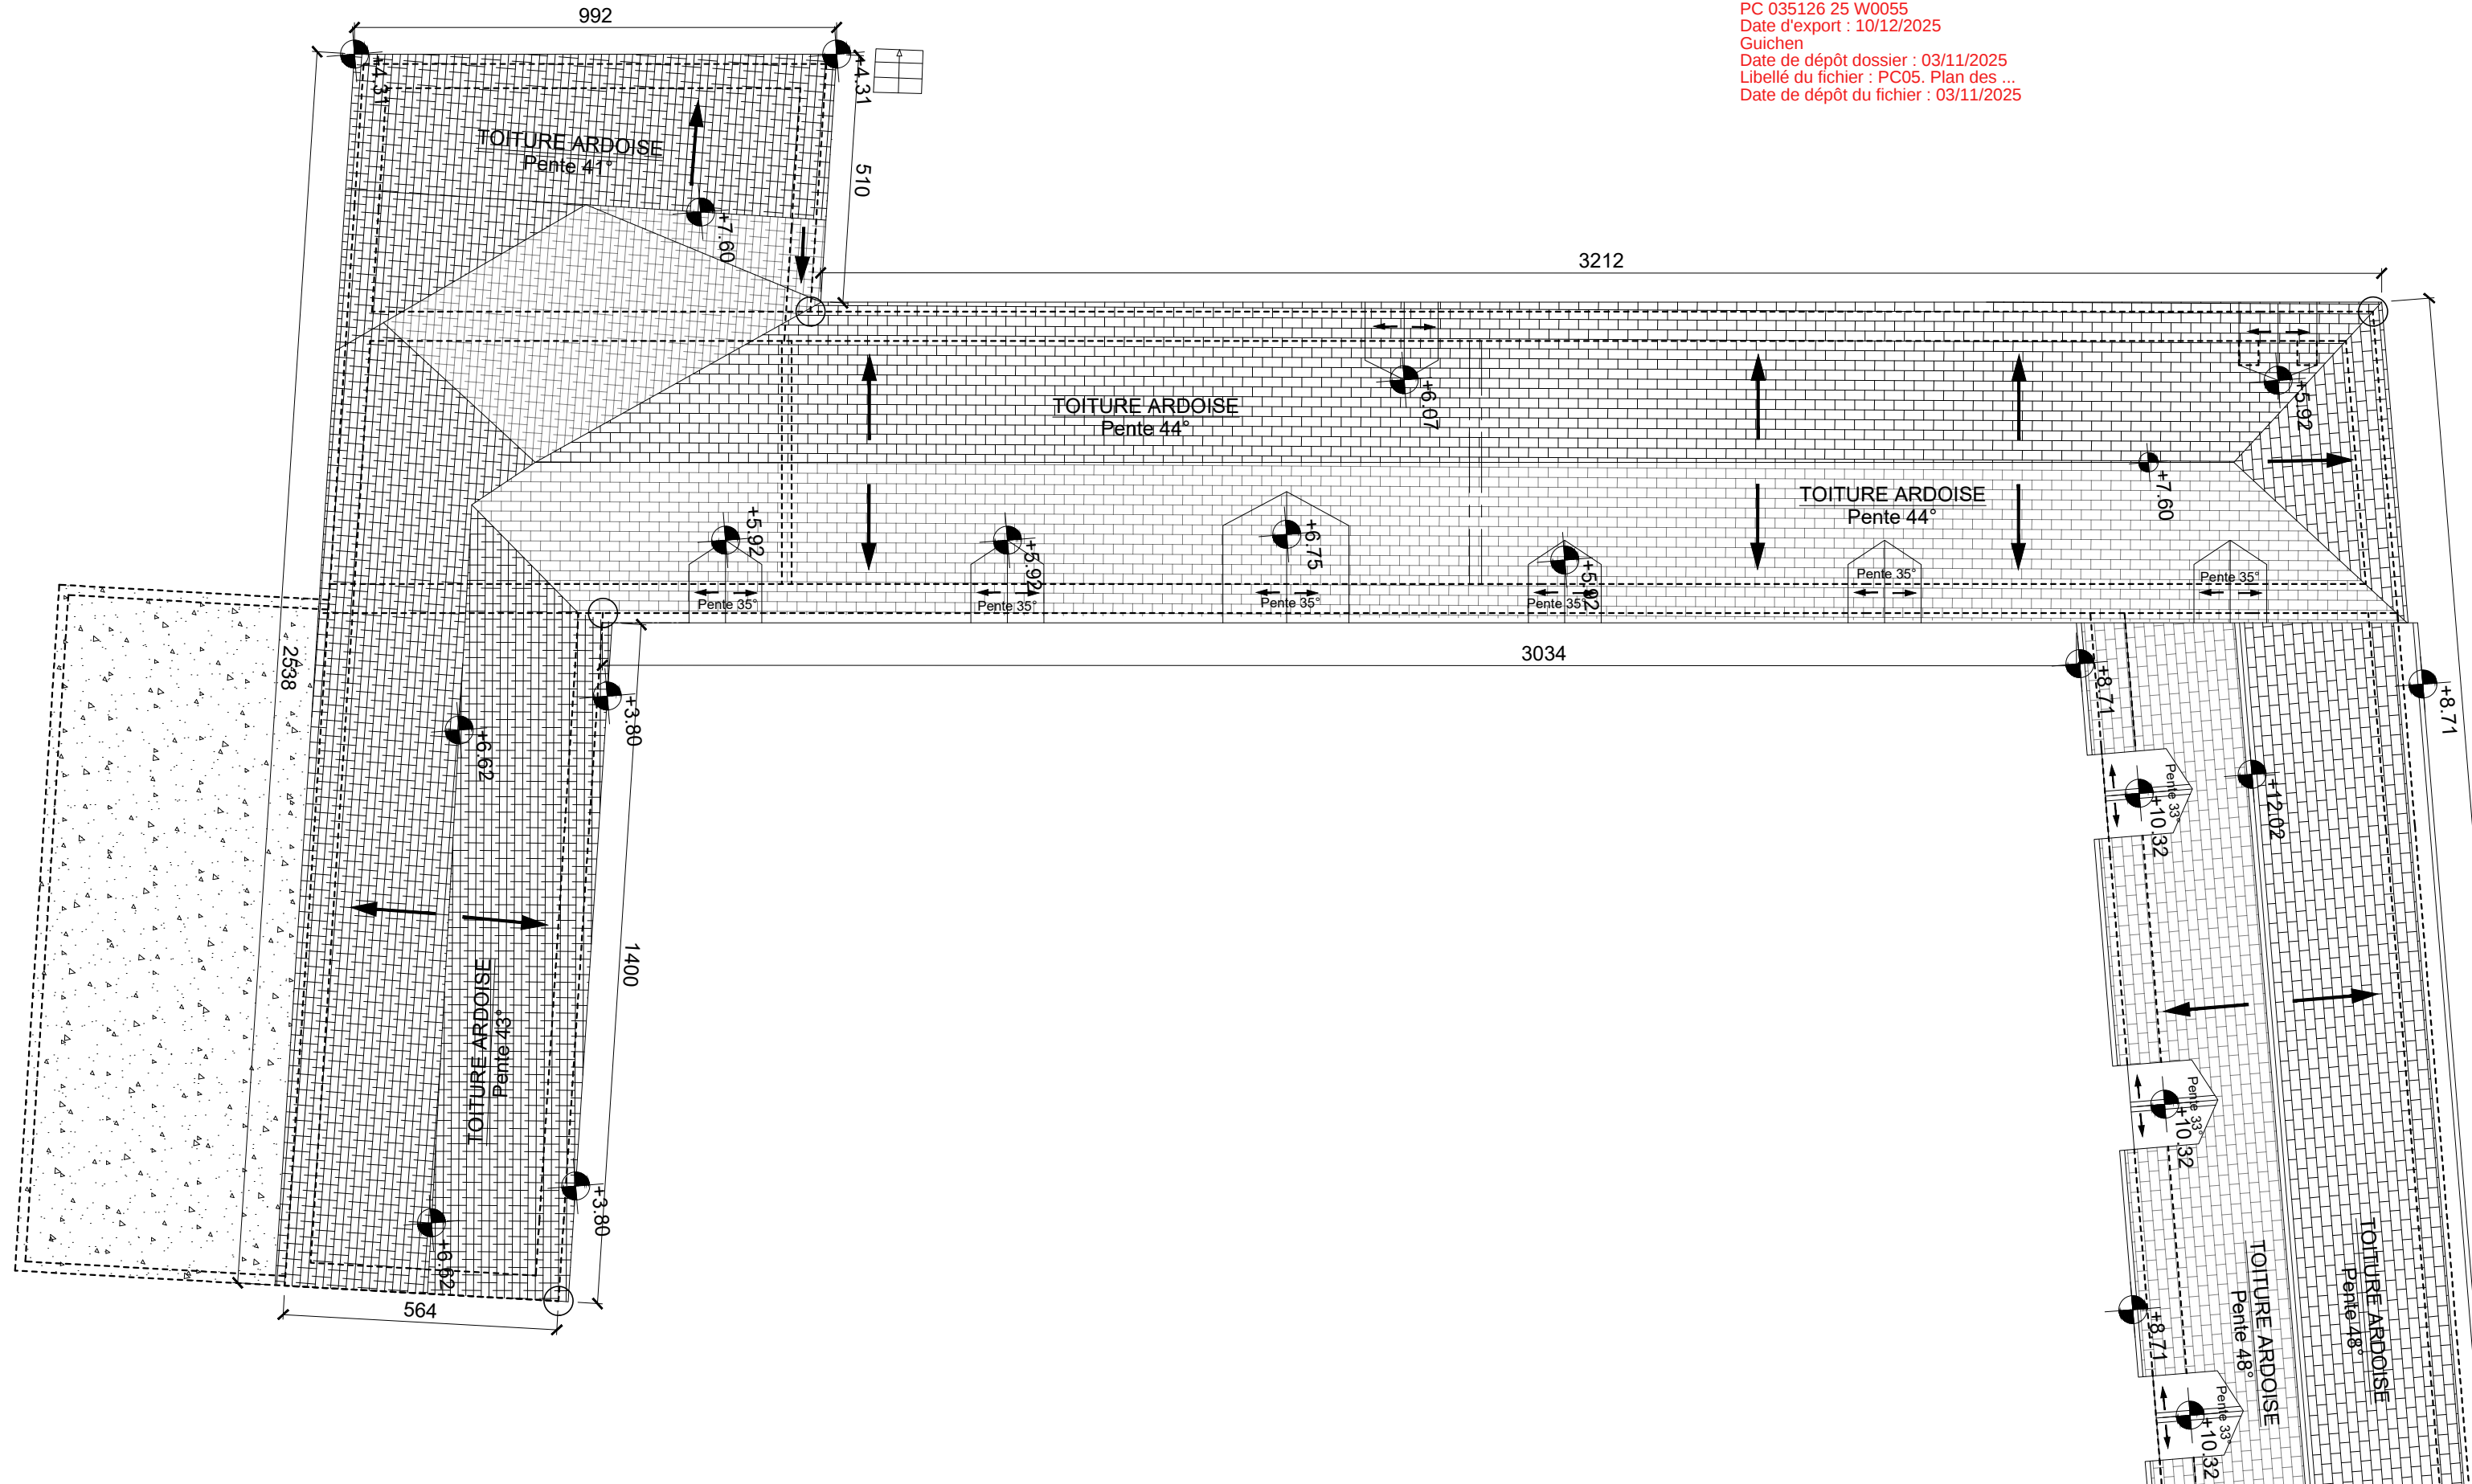

MAITRE D'OUVRAGE
DOMAINE DE LA MASSAYE
91, Rue de l'Université 75007 Paris

ARCHITECTE
BUCHBERGER ARCHITECTURE
26, Rue Mélingue 75019 Paris

PROJET
DOMAINE DE LA MASSAYE
Domaine de la Massaye 35580 Guichen

DATE 14.05.2025	ECHELLE 1/125	N° PIECE PC39 n°
EXIST.	PC5	N° PIECE PC40 n°5

PENDULE et REMISE

PLAN DE TOITURES